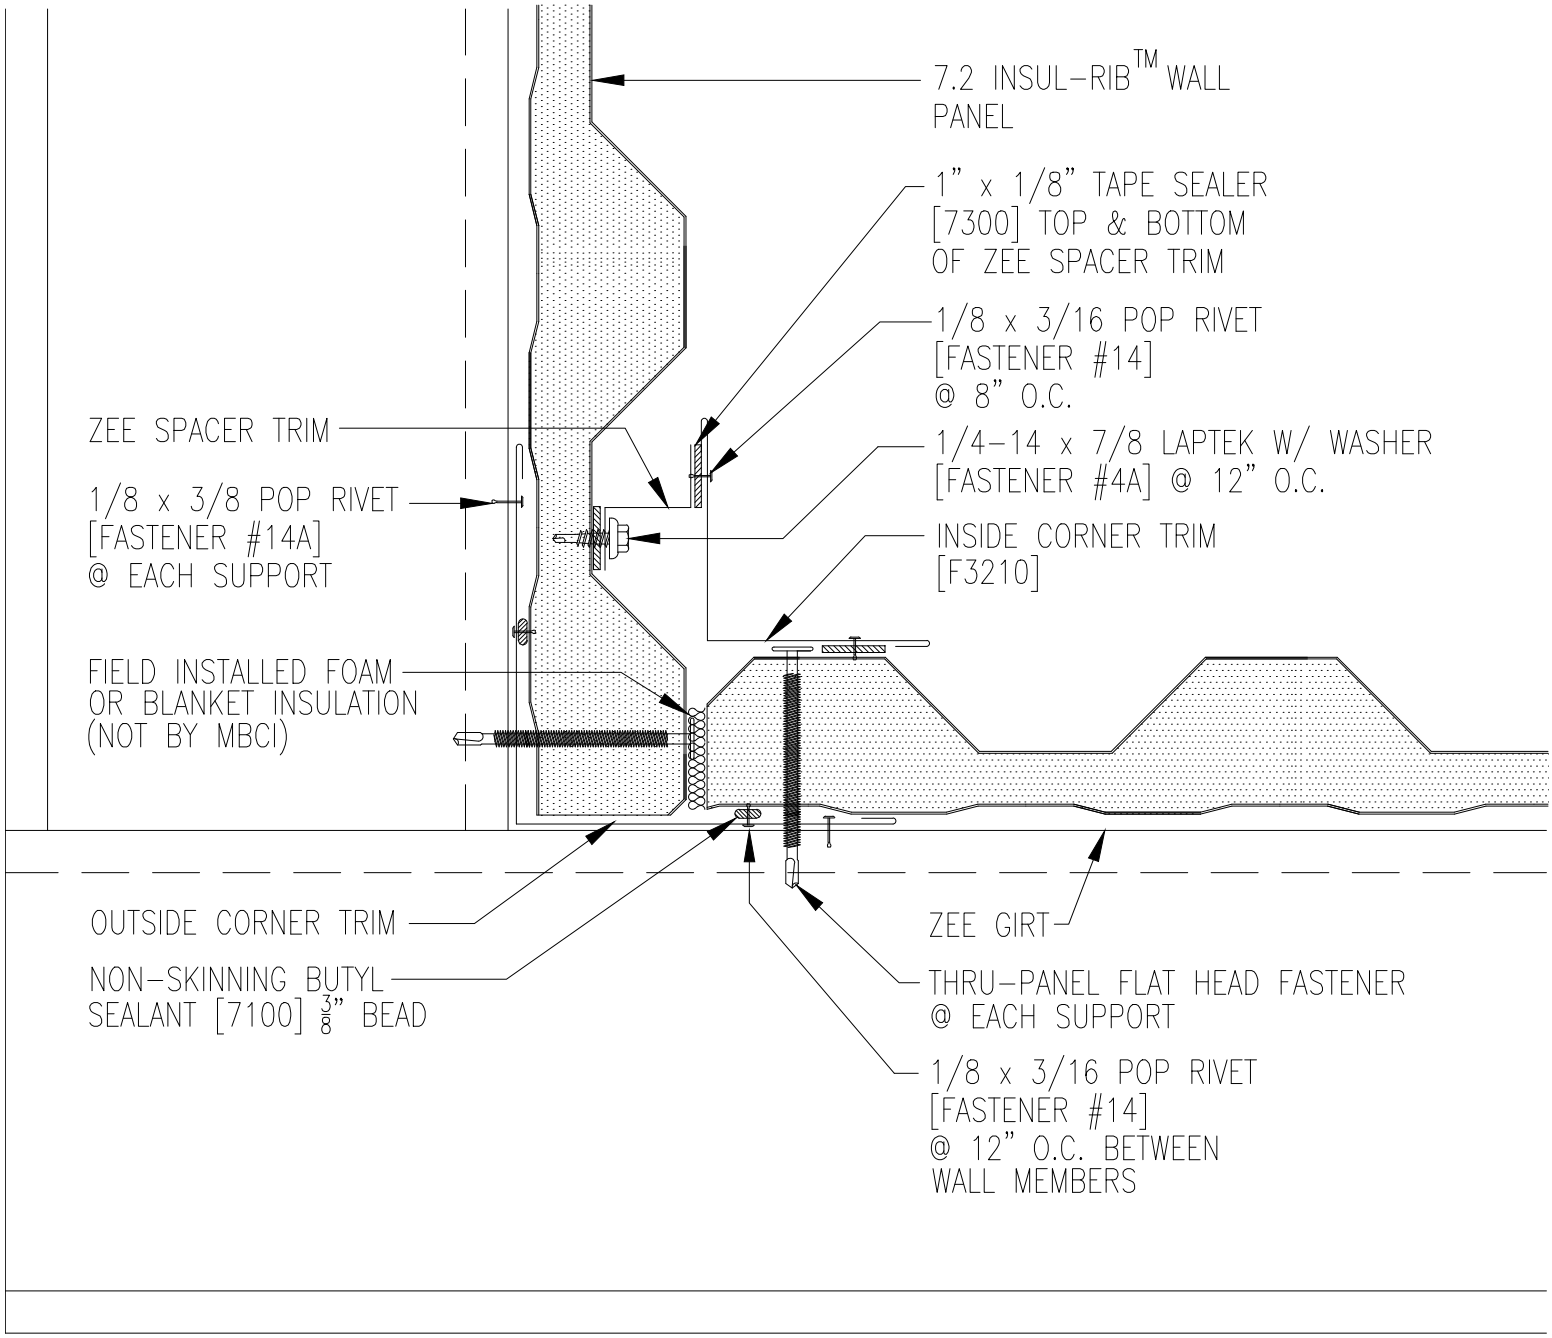
7.2 INSUL-RIB™ WALL PANEL
1" x 1/8" TAPE SEALER [7300] TOP & BOTTOM OF ZEE SPACER TRIM
1/8 x 3/16 POP RIVET [FASTENER #14] @ 8" O.C.
ZEE SPACER TRIM
1/4-14 x 7/8 LAPTEK W/ WASHER [FASTENER #4A] @ 12" O.C.
1/8 x 3/8 POP RIVET [FASTENER #14A] @ EACH SUPPORT
INSIDE CORNER TRIM [F3210]
FIELD INSTALLED FOAM OR BLANKET INSULATION (NOT BY MBCI)
OUTSIDE CORNER TRIM
ZEE GIRT
NON-SKINNING BUTYL SEALANT [7100] 3/8" BEAD
THRU-PANEL FLAT HEAD FASTENER @ EACH SUPPORT
1/8 x 3/16 POP RIVET [FASTENER #14] @ 12" O.C. BETWEEN WALL MEMBERS