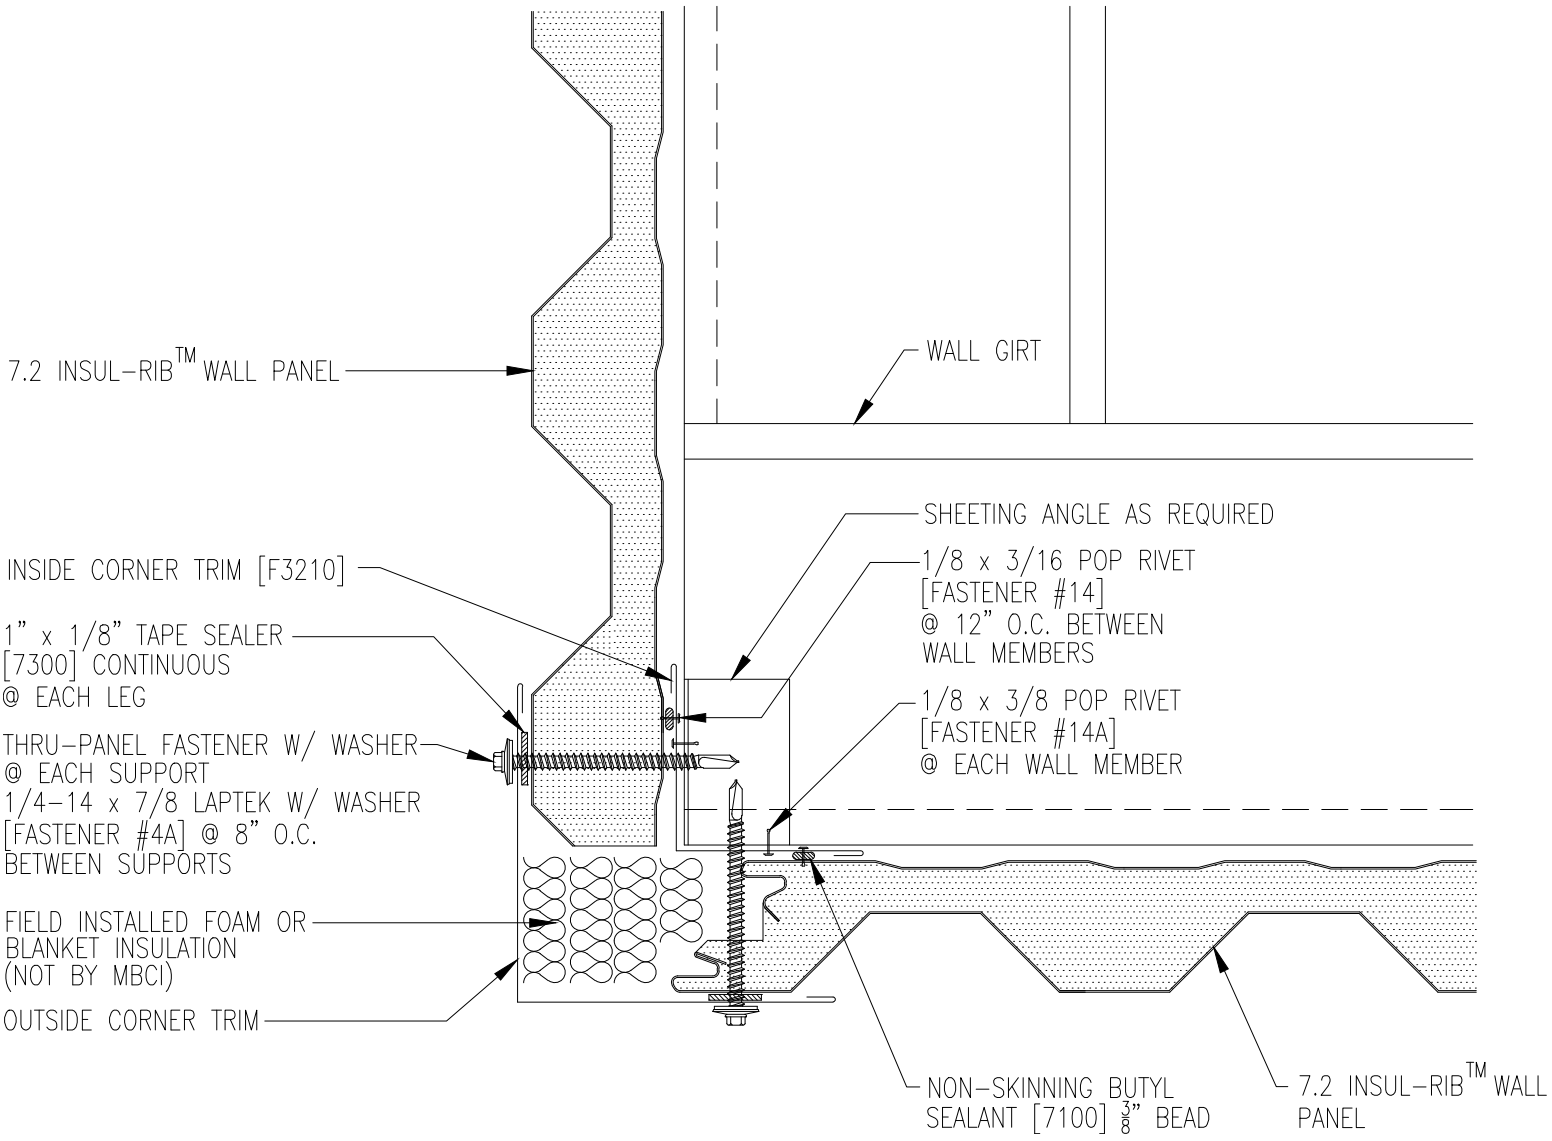
7.2 INSUL-RIB™ WALL PANEL
WALL GIRT
SHEETING ANGLE AS REQUIRED
INSIDE CORNER TRIM [F3210]
1/8 x 3/16 POP RIVET
[FASTENER #14]
@ 12" O.C. BETWEEN
WALL MEMBERS
1" x 1/8" TAPE SEALER
[7300] CONTINUOUS
@ EACH LEG
1/8 x 3/8 POP RIVET
[FASTENER #14A]
@ EACH WALL MEMBER
THRU-PANEL FASTENER W/ WASHER
@ EACH SUPPORT
1/4-14 x 7/8 LAPTEK W/ WASHER
[FASTENER #4A] @ 8" O.C.
BETWEEN SUPPORTS
FIELD INSTALLED FOAM OR
BLANKET INSULATION
(NOT BY MBCI)
OUTSIDE CORNER TRIM
NON-SKINNING BUTYL
SEALANT [7100] 3/8" BEAD
7.2 INSUL-RIB™ WALL
PANEL