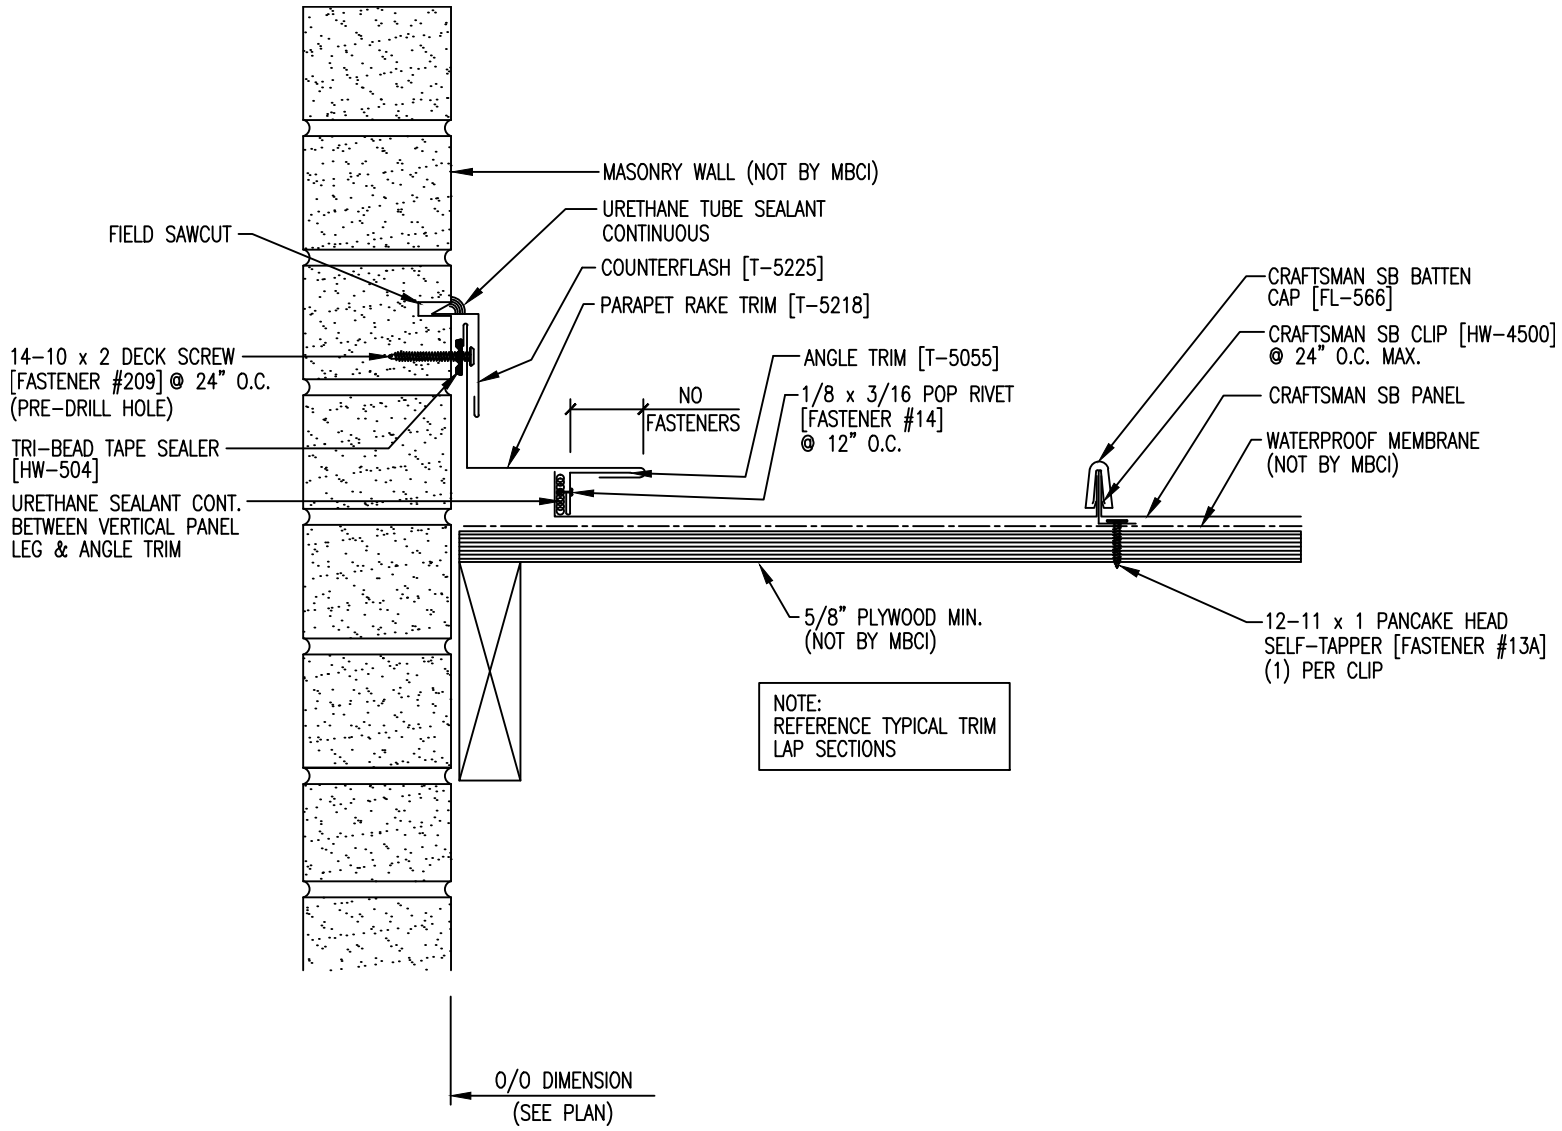
MASONRY WALL (NOT BY MBCI)
URETHANE TUBE SEALANT CONTINUOUS
FIELD SAWCUT
COUNTERFLASH [T-5225]
PARAPET RAKE TRIM [T-5218]
14-10 x 2 DECK SCREW [FASTENER #209] @ 24" O.C. (PRE-DRILL HOLE)
ANGLE TRIM [T-5055]
NO FASTENERS
1/8 x 3/16 POP RIVET [FASTENER #14] @ 12" O.C.
TRI-BEAD TAPE SEALER [HW-504]
URETHANE SEALANT CONT. BETWEEN VERTICAL PANEL LEG & ANGLE TRIM
CRAFTSMAN SB BATTEN CAP [FL-566]
CRAFTSMAN SB CLIP [HW-4500] @ 24" O.C. MAX.
CRAFTSMAN SB PANEL
WATERPROOF MEMBRANE (NOT BY MBCI)
5/8" PLYWOOD MIN. (NOT BY MBCI)
12-11 x 1 PANCAKE HEAD SELF-TAPPER [FASTENER #13A] (1) PER CLIP
NOTE:
REFERENCE TYPICAL TRIM LAP SECTIONS
O/O DIMENSION
(SEE PLAN)