CFR Insulated Roof Panel
Eave With Gutter
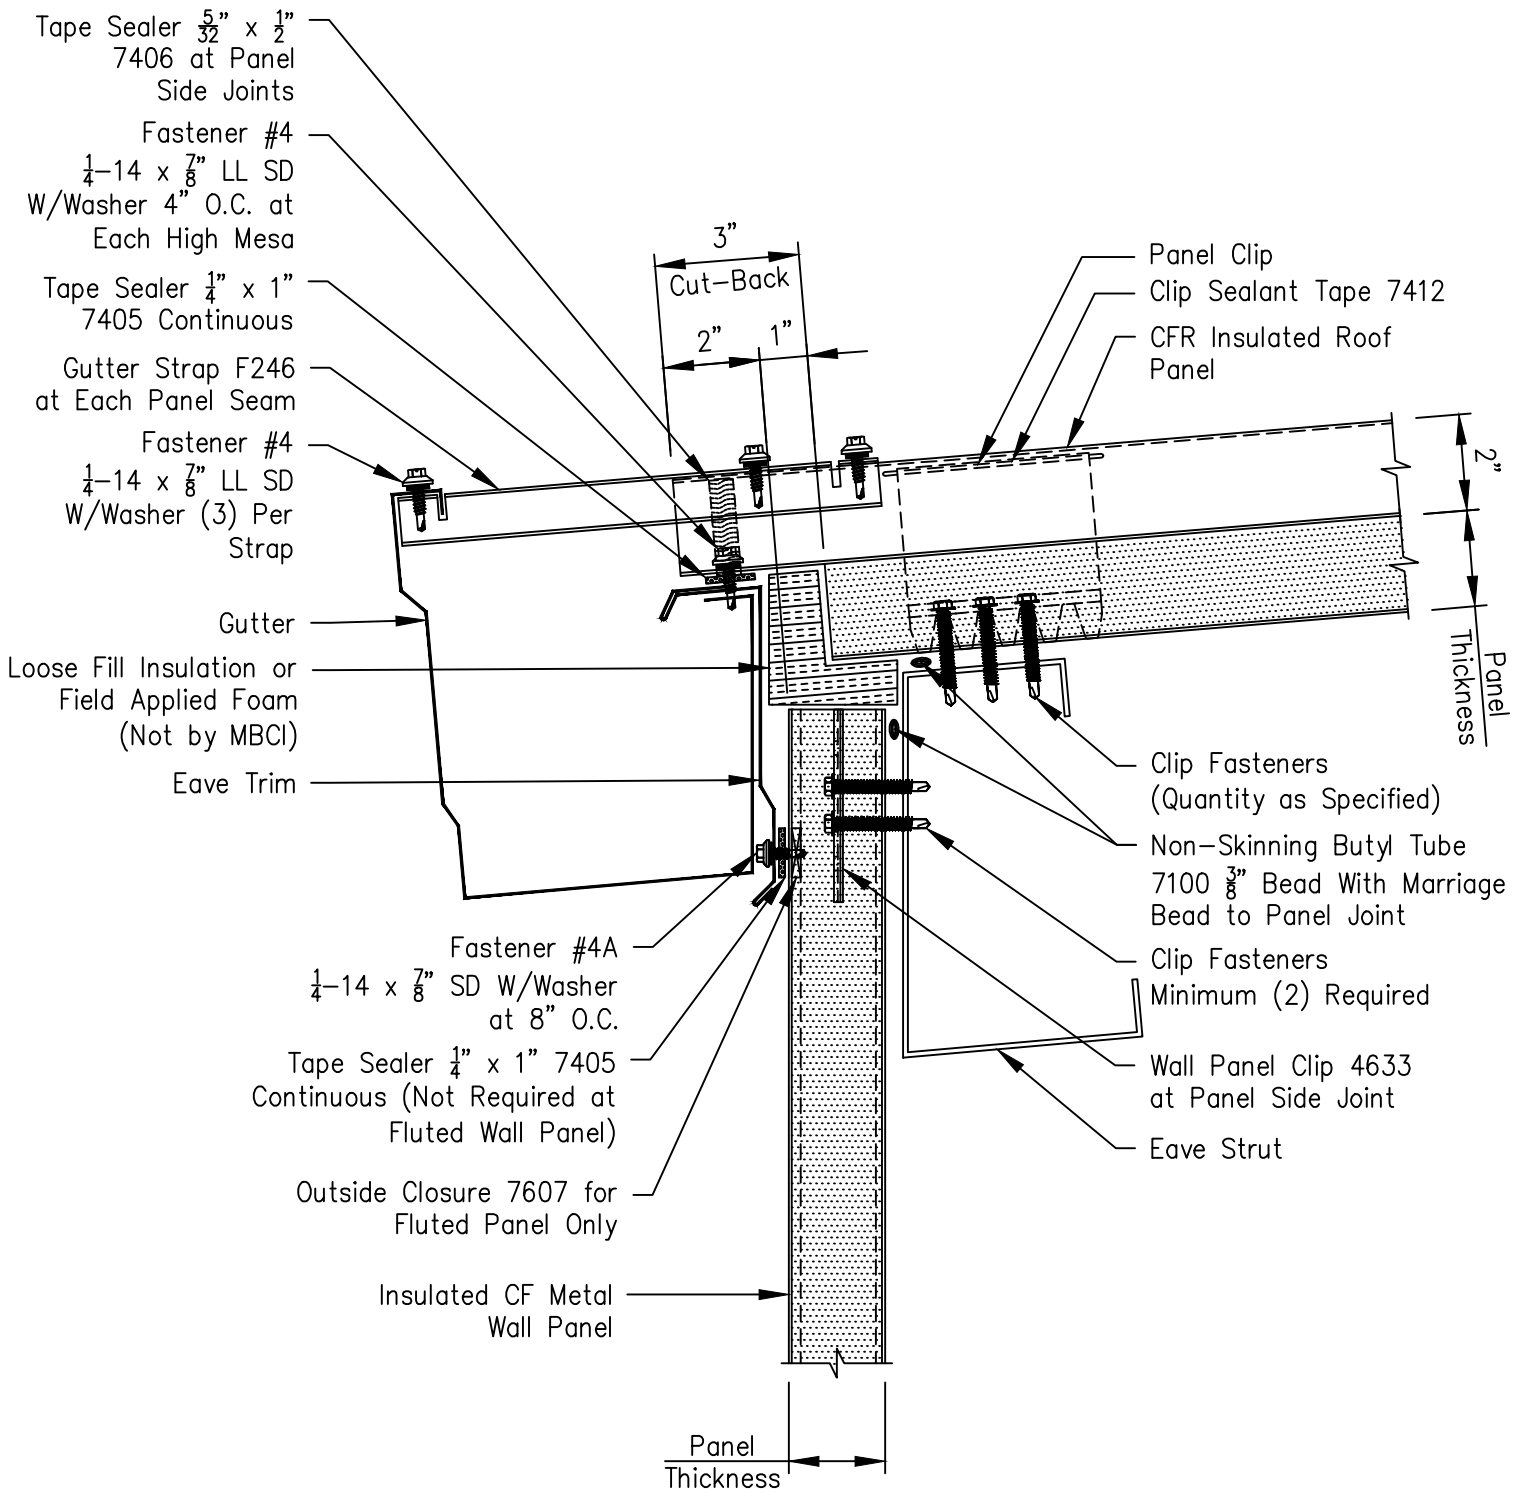
Page	
MBCFR020	
Date	Rev
Jun '16	00